22x34 SHEET
1:1

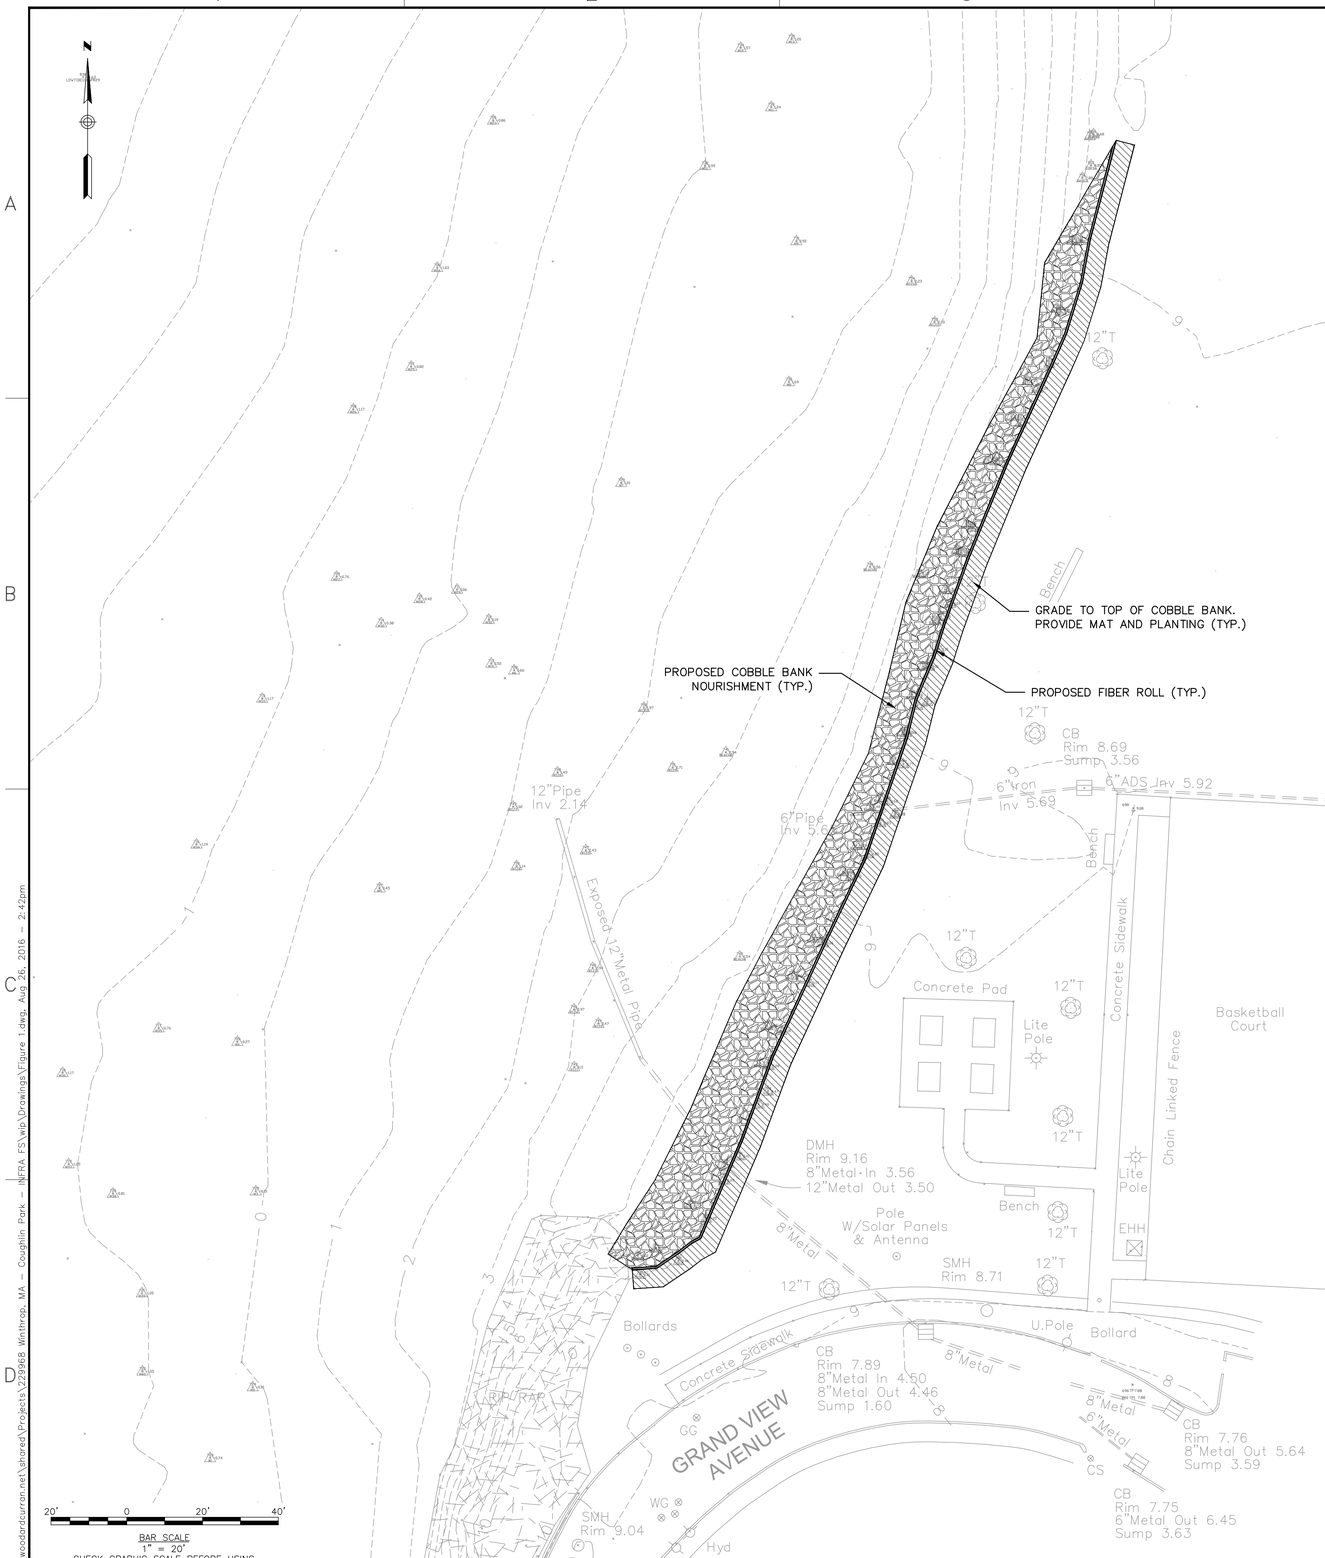

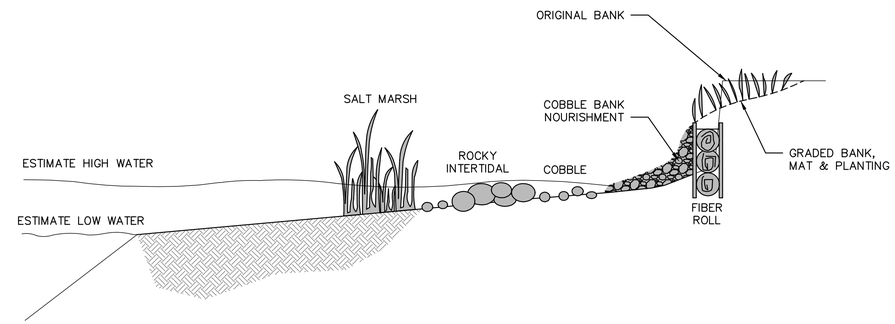

CROSS SECTION DETAIL (TYP.)

NOT TO SCALE

40 Shattuck Road | Suite 110
Andover, Massachusetts 01810
866.702.6371 | www.woodardcurran.com

COMMITMENT & INTEGRITY DRIVE RESULTS

WOODARD & CURRAN

THIS DOCUMENT, THE PROPERTY OF WOODARD & CURRAN INC. AND ITS CLIENT, IS CONSIDERED AN INSTRUMENT OF PROFESSIONAL SERVICE.

REV.	DESCRIPTION	DATE

DESIGNED BY: EVR
DRAWN BY: EVR
CHECKED BY: ADL
FIGURE 1.DWG

CONCEPTUAL BANK RESTORATION PLAN

TOWN OF WINTHROP
1 METCALF SQUARE
WINTHROP, MASSACHUSETTS

COUGHLIN PARK IMPROVEMENTS

JOB NO.: 229968
DATE: AUGUST 2016
SCALE: AS NOTED
SHEET: 1 OF 1

FIGURE 1

\\woodardcurran.net\shared\Projects\229968 Winthrop, MA - Coughlin Park - INFRA FS\wip\Drawings\Figure 1.dwg, Aug 26, 2016 - 2:42pm