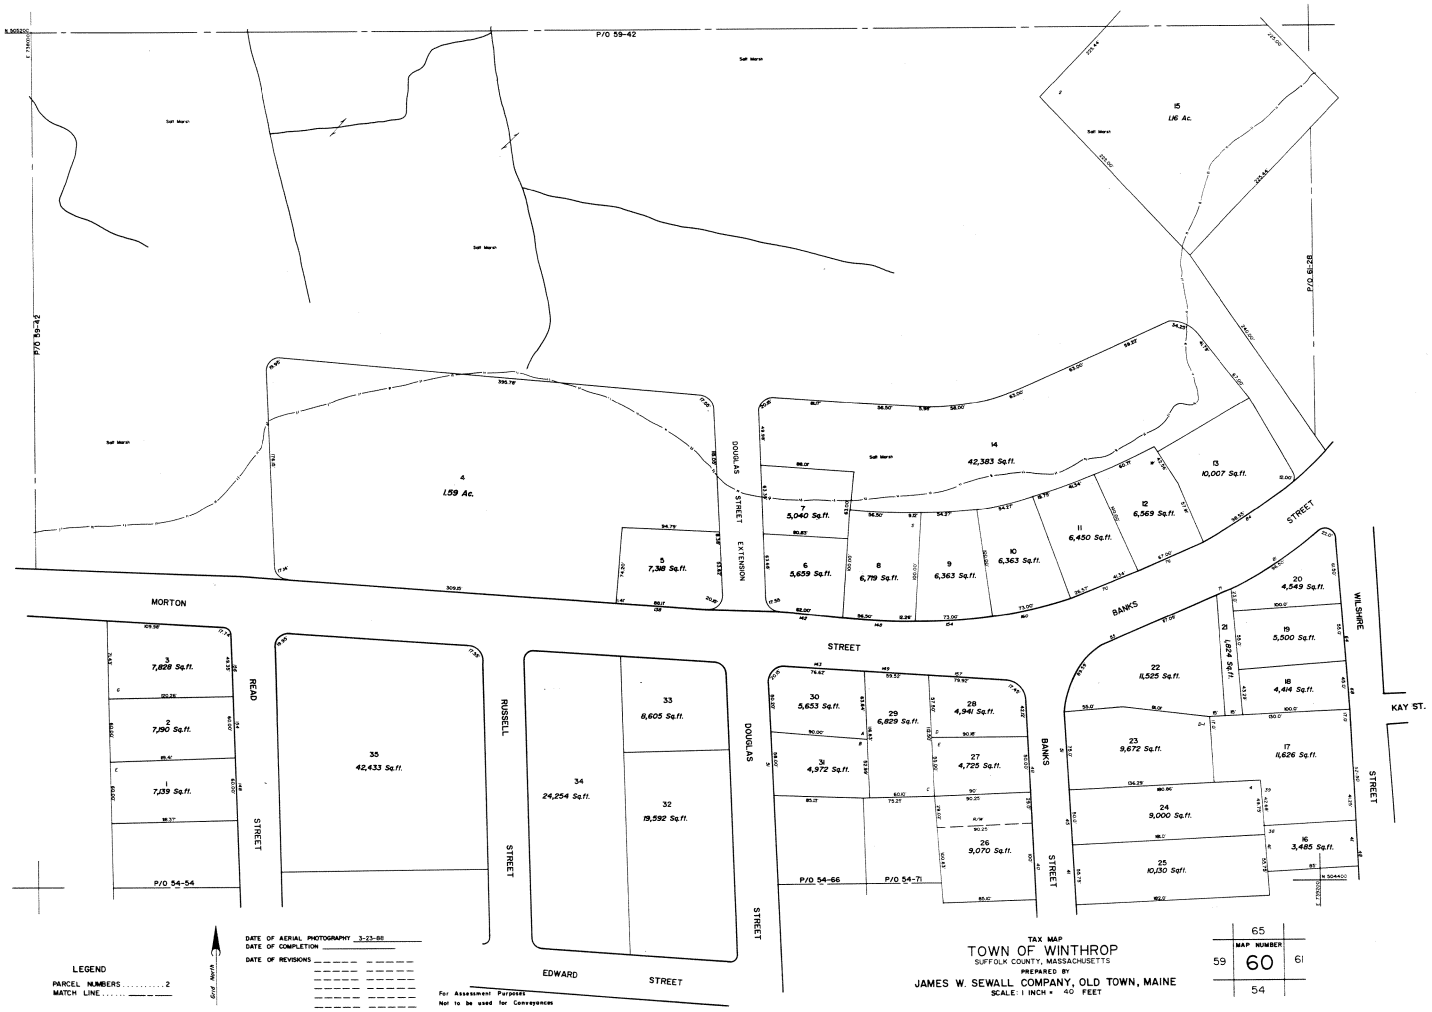
P/O 59-42
Salt Marsh
15
1.16 Ac.
P/O 59-28
P/O 59-42
4
1.59 Ac.
5
7,318 Sq.ft.
DOUGLAS STREET EXTENSION
7
5,040 Sq.ft.
6
5,659 Sq.ft.
8
6,719 Sq.ft.
9
6,363 Sq.ft.
10
6,363 Sq.ft.
11
6,450 Sq.ft.
12
6,569 Sq.ft.
13
10,007 Sq.ft.
14
42,383 Sq.ft.
BANKS STREET
WILSHIRE STREET
KAY ST.
MORTON STREET
3
7,828 Sq.ft.
2
7,290 Sq.ft.
1
7,139 Sq.ft.
P/O 54-54
READ STREET
35
42,433 Sq.ft.
RUSSELL STREET
33
8,605 Sq.ft.
34
24,254 Sq.ft.
32
19,592 Sq.ft.
DOUGLAS STREET
30
5,653 Sq.ft.
29
6,829 Sq.ft.
28
4,941 Sq.ft.
31
4,972 Sq.ft.
27
4,725 Sq.ft.
26
9,070 Sq.ft.
P/O 54-66
P/O 54-71
BANKS STREET
20
4,549 Sq.ft.
19
5,500 Sq.ft.
21
1,824 Sq.ft.
22
11,525 Sq.ft.
18
4,414 Sq.ft.
23
9,672 Sq.ft.
17
11,626 Sq.ft.
24
9,000 Sq.ft.
16
3,485 Sq.ft.
25
10,130 Sq.ft.
EDWARD STREET
LEGEND
PARCEL NUMBERS 2
MATCH LINE .....
DATE OF AERIAL PHOTOGRAPHY 3-23-88
DATE OF COMPLETION
DATE OF REVISIONS
For Assessment Purposes
Not to be used for Conveyances
TAX MAP
TOWN OF WINTHROP
SUFFOLK COUNTY, MASSACHUSETTS
PREPARED BY
JAMES W. SEWALL COMPANY, OLD TOWN, MAINE
SCALE: 1 INCH = 40 FEET
65
MAP NUMBER
59
60
61
54